Linked or Hybrid system for hot water and heating, using a thermal store. Suitable for up to 4 bed houses and 2 bathrooms

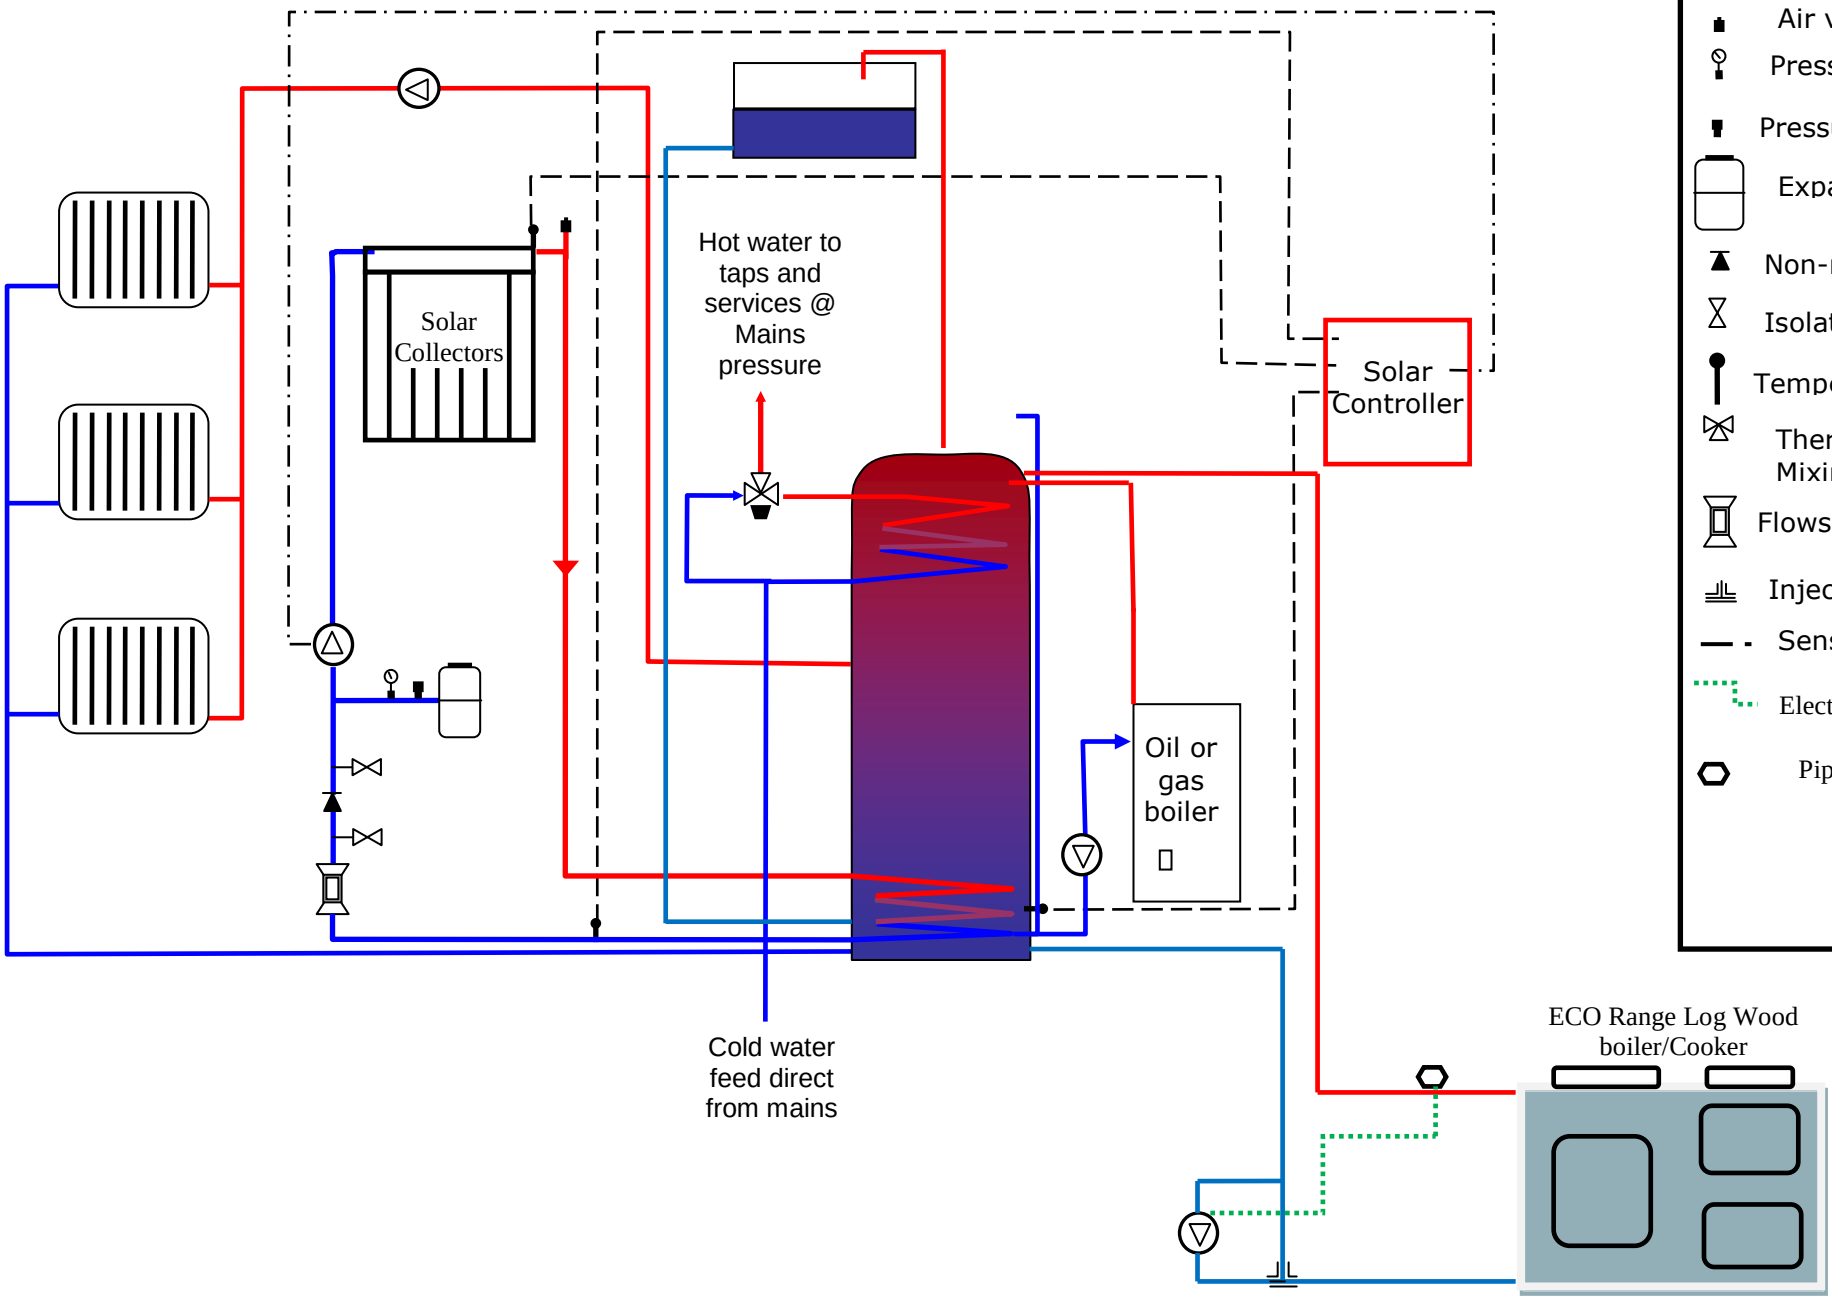

- Circulating Pump
- Air vent
- Pressure gauge
- Pressure relief vent
- Expansion vessel
- Non-return valve
- Isolating valve
- Temperature sensor
- Thermostatic Mixing Valve
- Flowsetter Valve
- Injector Tee
- Sensor
- Electrical connection
- Pipe Thermostat